Pre-Fire Survey

2039

Notes:

- HVAC System on roof all occupancies.

1. Occ. Name: **HOOD CENTER**

2. Address: **1455-1695 NE DIVISION**

3. Occ Type: **RETAIL STORES**

4. Cross St: **E BURNSIDE**

8. Map # **K-29**

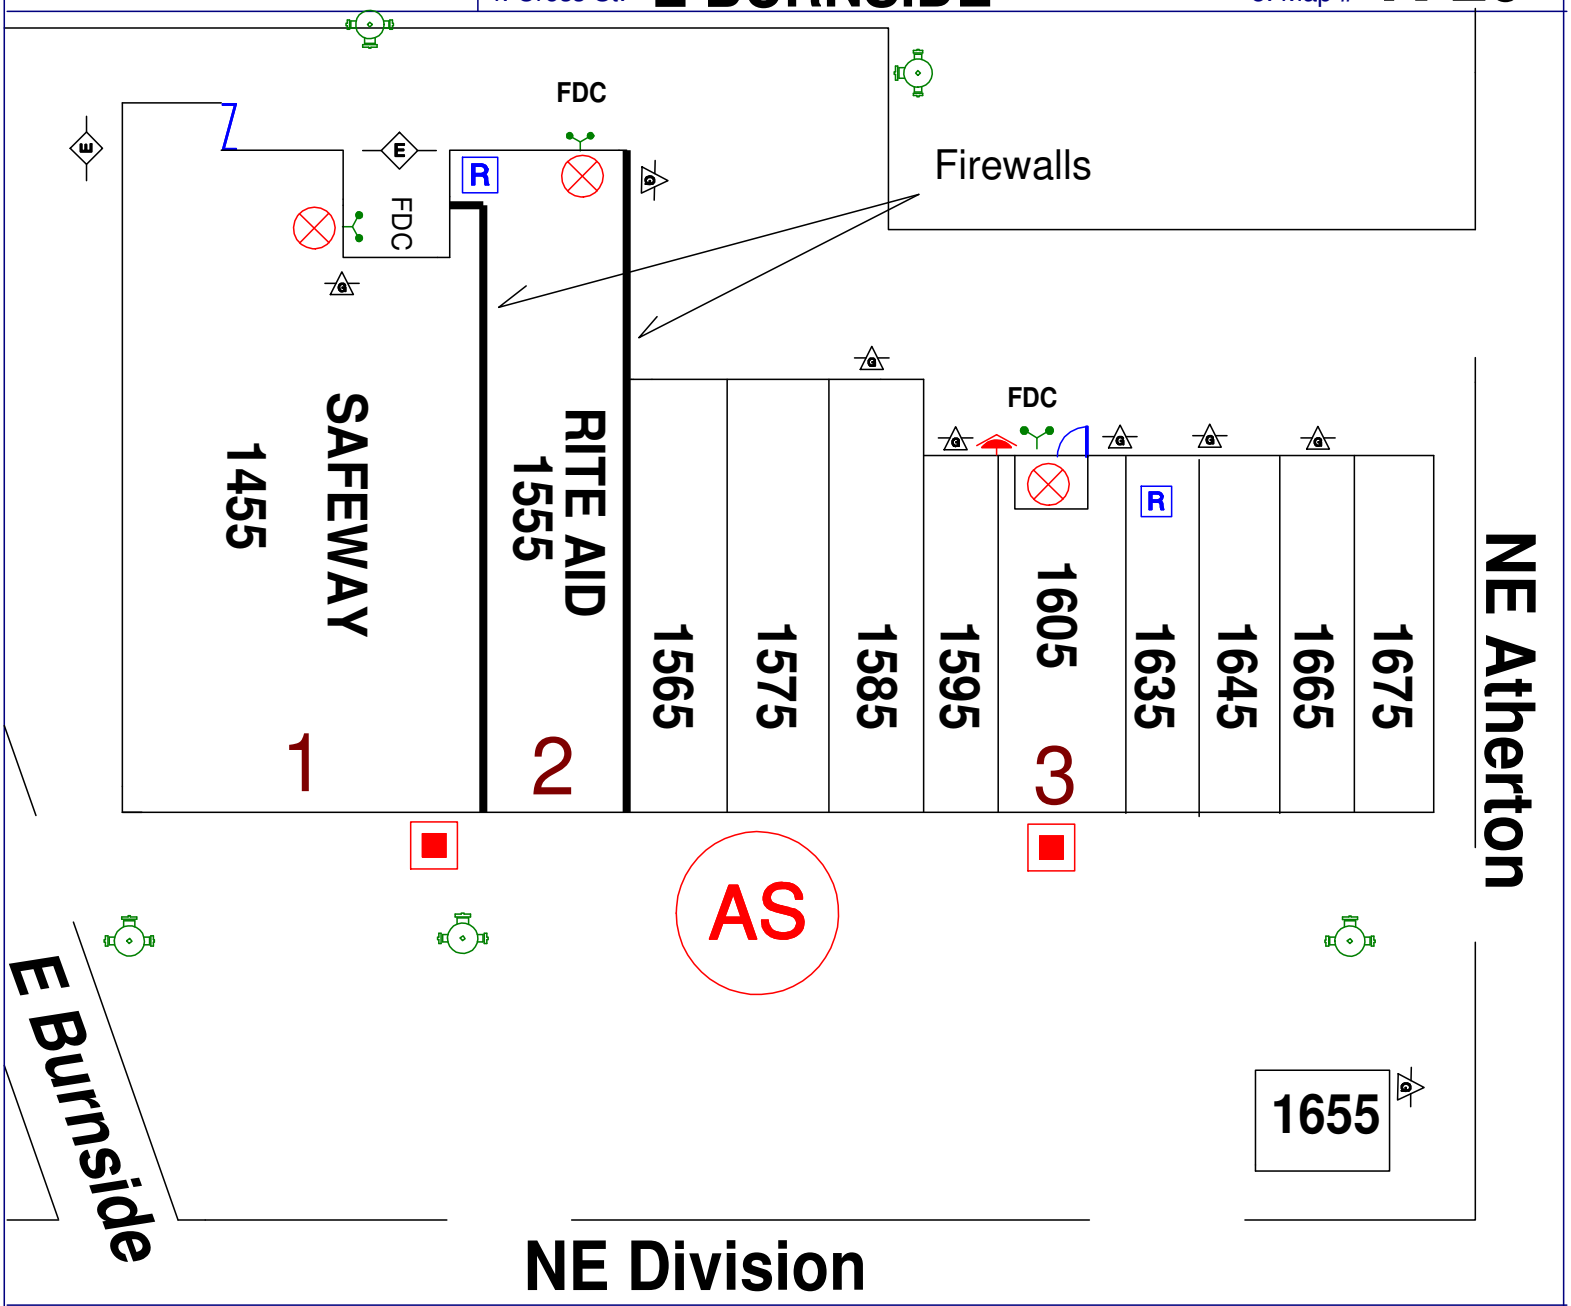

Stories: 1

Bldg Ht: 20

Bldg Area:

Sprinkler Area 1: 59400 ft2

Sprinkler Area 2: 34100 ft2

Sprinkler Area 3: 29600 ft2

Roof Construction: LIGHT WEIGHT TRUSS

Building construction: ORDINARY